




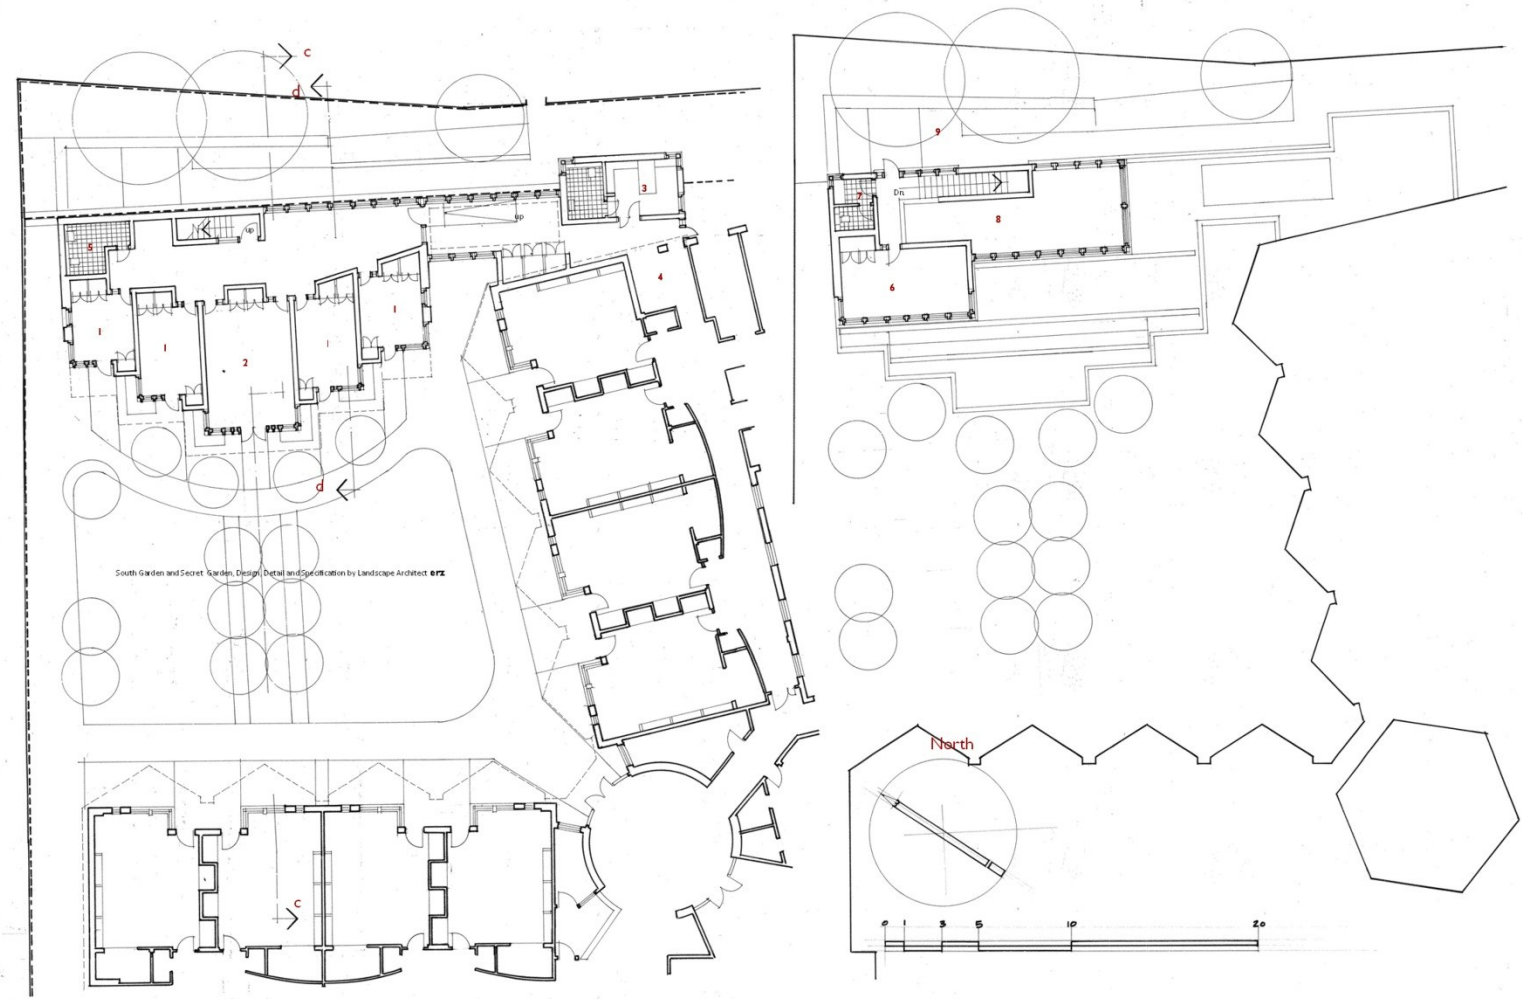


- Schedule of Accommodation:**
1. Individual Classroom
 2. Hall Classroom
 3. Changing Room and WC
 4. Connection to Existing School Circulation
 5. WC
 6. Heating Room
 7. Staff WC
 8. Open to Below
 9. Secure Garden

New Classroom Building Gross Internal Floor Area: 20402

ALAN DUNLOP ARCHITECT Unit
Studio: 13 Grosvenor Street, Portland City, Devon PL30 1PE
Tel: +44 (0) 1392 862 002, Fax: +44 (0) 1392 862 013, Email: alld@alldunloparchitect.com
Web: www.alldunloparchitect.com
Project: (See Park) New Built Teaching and Residential Accommodation: 1997 Plymouth Road Design
Drawing: New Classroom Building Ground Floor and First Floor Meeting Room
Drawing Number: PL 104
Scale: Drawn at 1:500
Date: 1/20 February 2014

East Park: New Classroom Building Ground Floor and First Floor Meeting Room

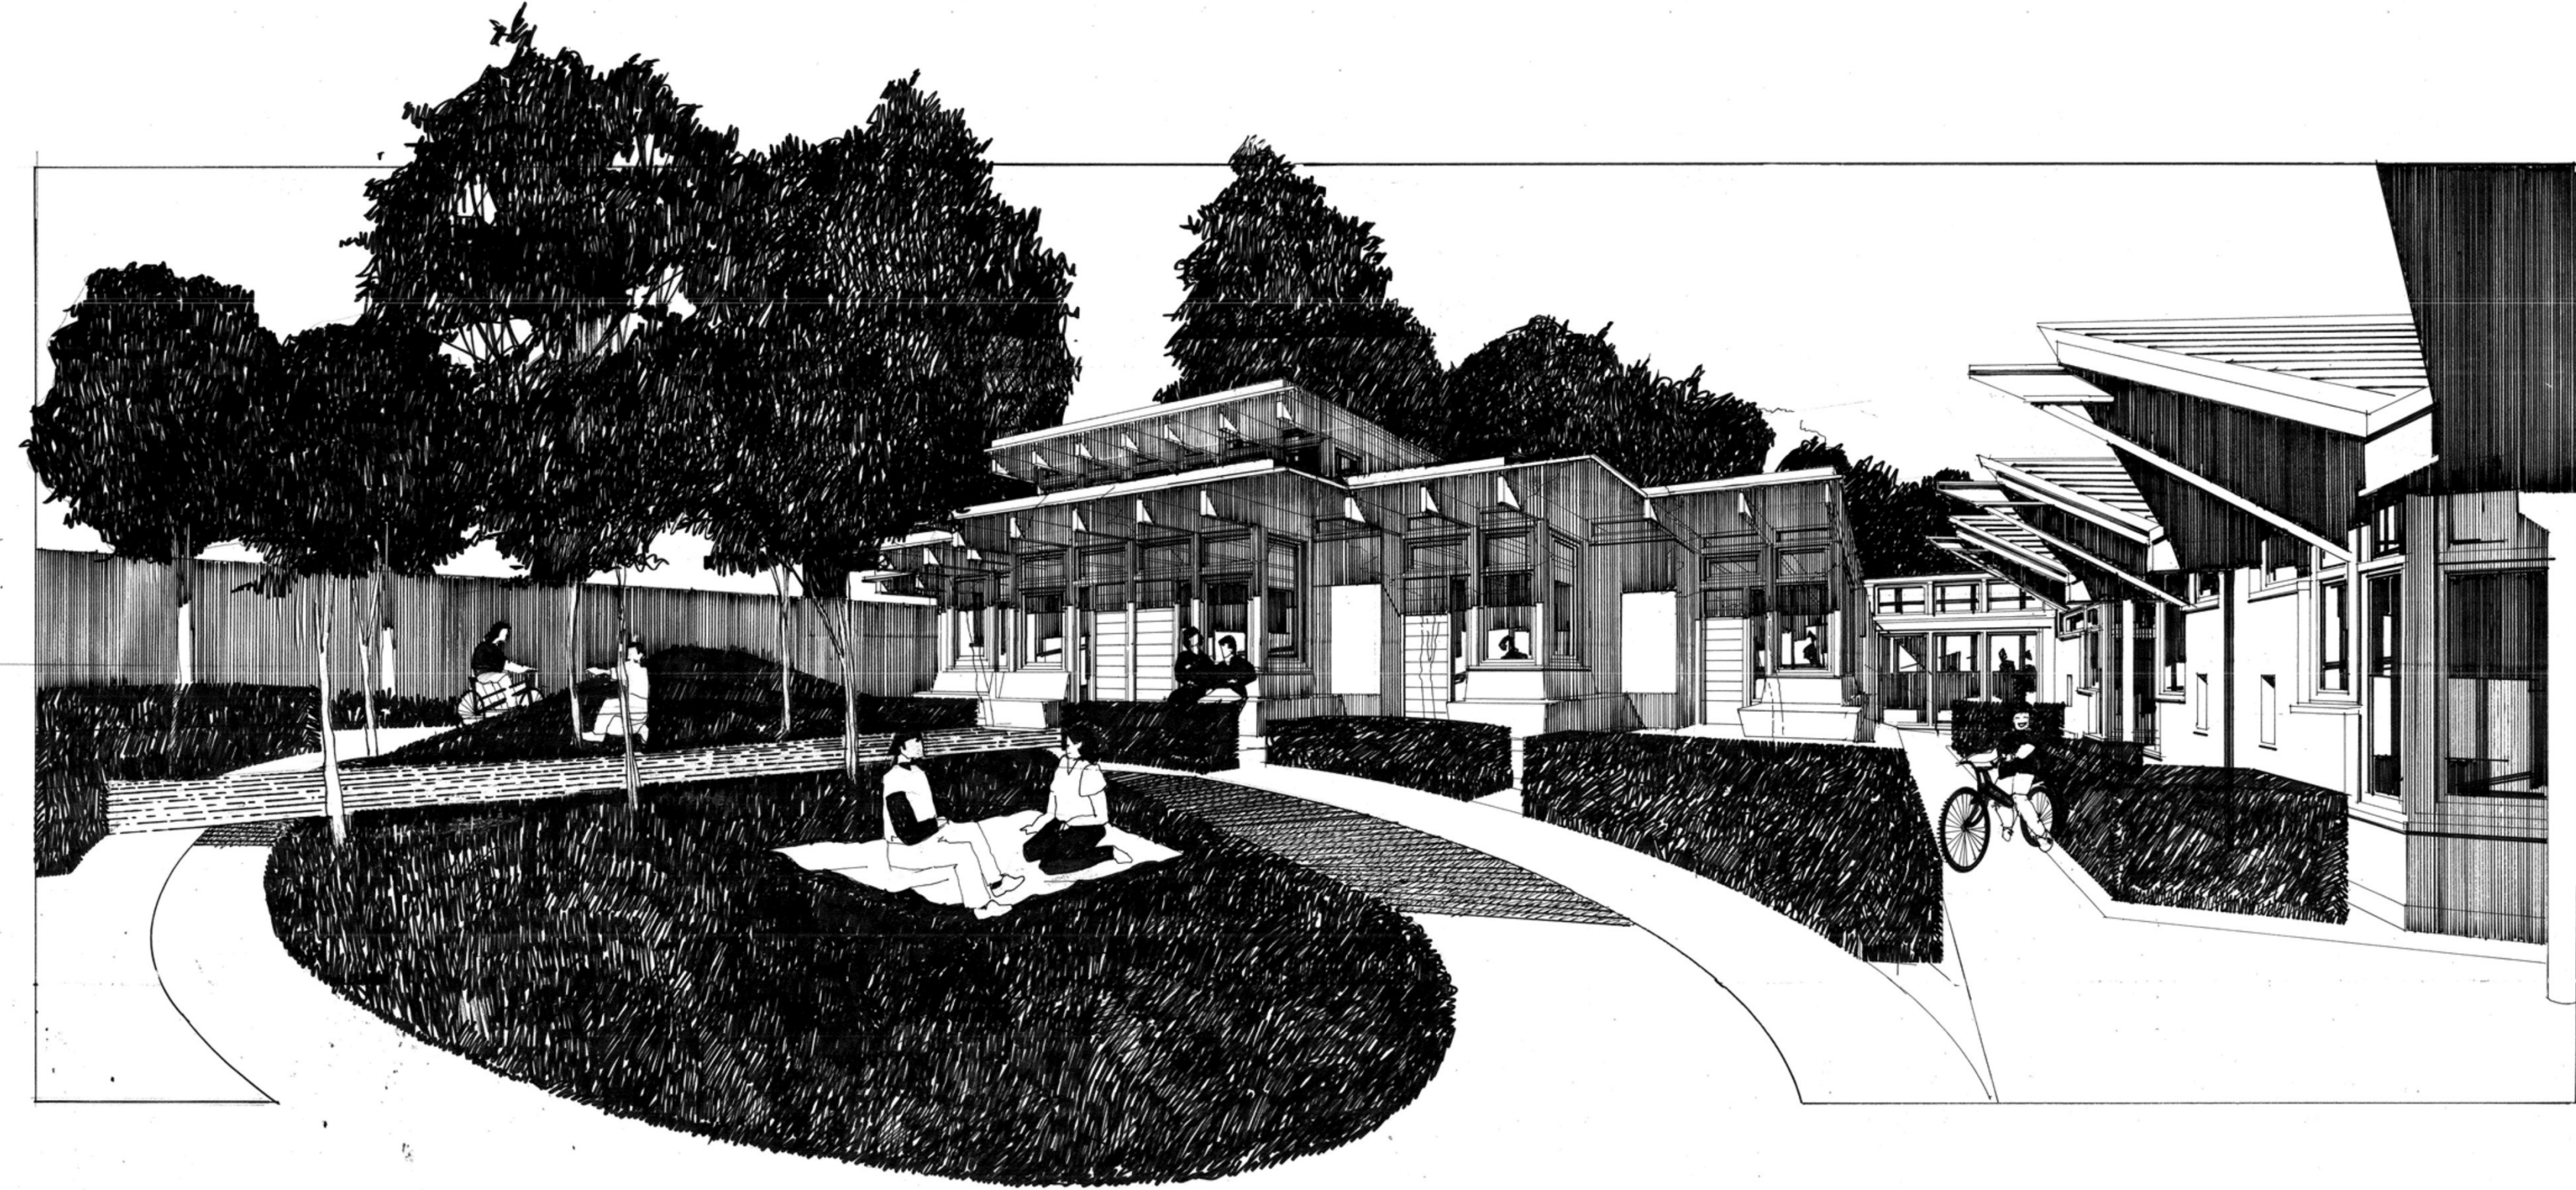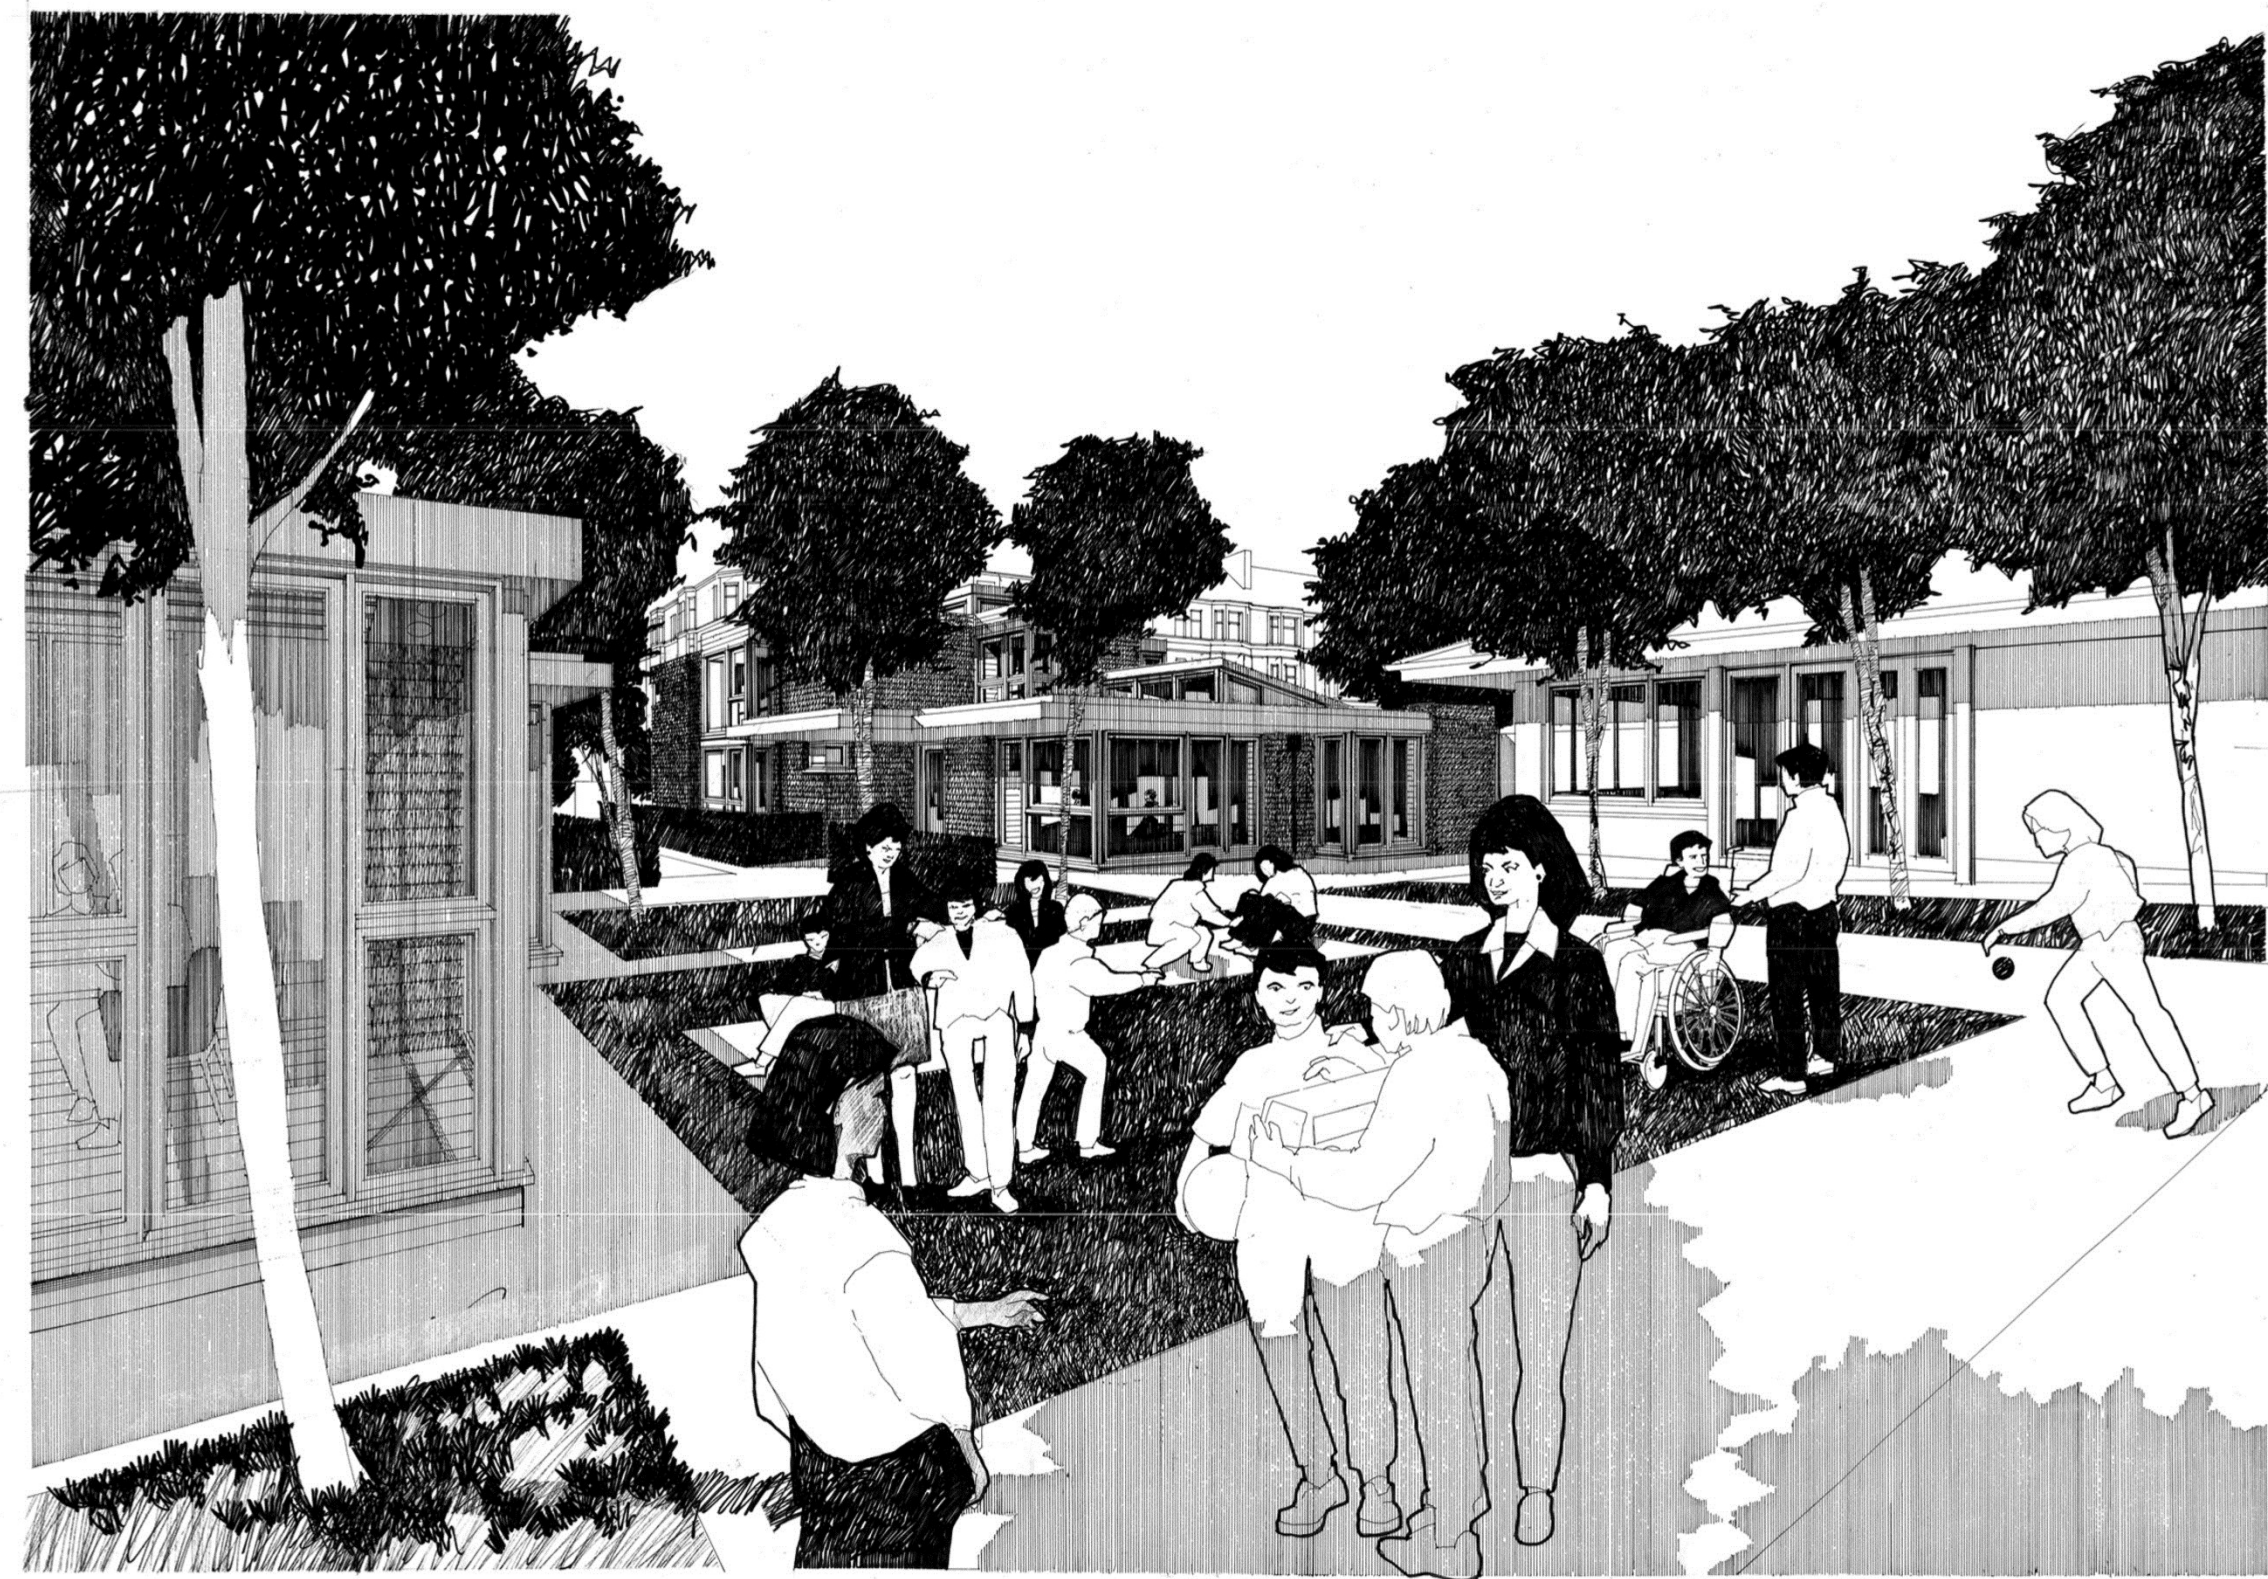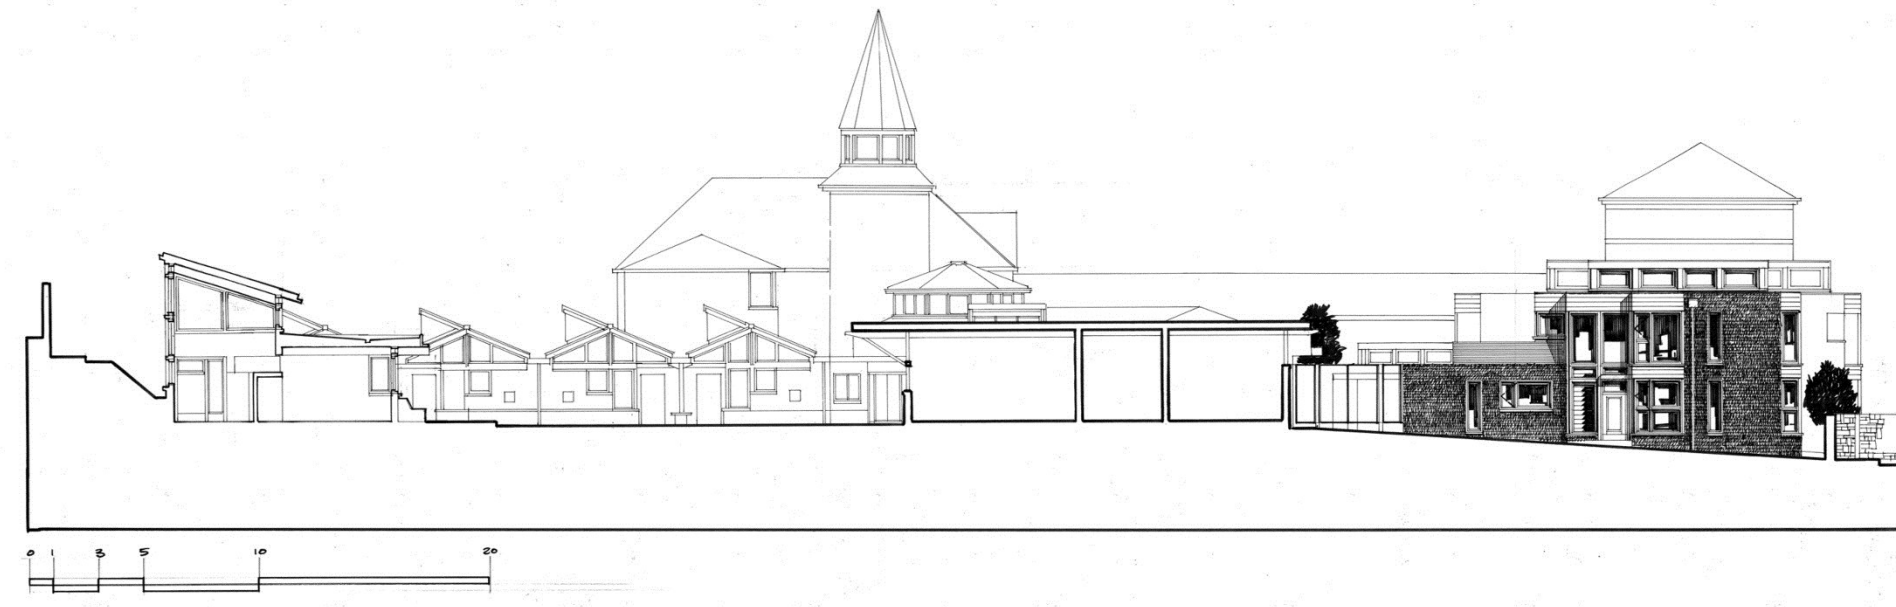


East Park:



- Schedule of Accommodation: Residents**
1. Small Store
 2. Changing Area
 3. Kitchen
 4. Bathroom and WC
 5. Residents Bedroom and Study
 6. Residents Shower and WC
 7. Secure Garden
 8. Office
 9. WC

Respite Home A Gross Internal Floor Area: 20402
Residential Villa B Gross Internal Floor Area: 40002
Workshop C Gross Internal Floor Area: 5000

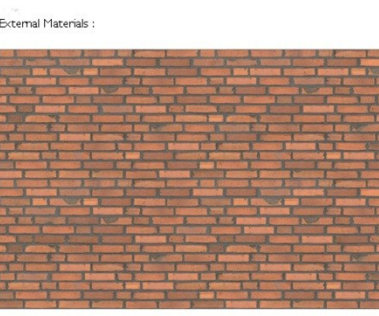

External Materials



1. All Windows, all External Windows and Doors constructed with hard wood (pink) corner posts, hard wood (pink) main frame, projecting off and back. Posts, corner, where required (hard wood) (pink)
2. Opening windows and doors are with hardwood main frame by Sande, main Window Systems or equal and to match.



Residential Villa

East Park: Respite Home and Residential Villa, Ground Floor

ALAN DUNLOP ARCHITECT Unit
Studio: 13 Grosvenor Street, Portland City, Devon PL30 1PE
Tel: +44 (0) 1392 862 002, Fax: +44 (0) 1392 862 013, Email: alld@alldunloparchitect.com
Web: www.alldunloparchitect.com
Project: (See Park) New Built Teaching and Residential Accommodation: 1997 Plymouth Road Design
Drawing: Respite Home and Residential Villa Ground Floor Plan
Drawing Number: PL 104
Scale: Drawn at 1:500
Date: 1/20 February 2014